RESIDENCE 5D

4 Bedrooms
3 Bathrooms

Total Interior: 216.34 sqm
Total Exterior: 21.18 sqm

SOUTH FAÇADE

SITE PLAN

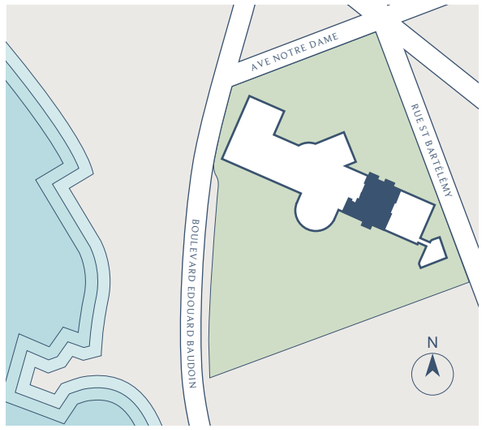

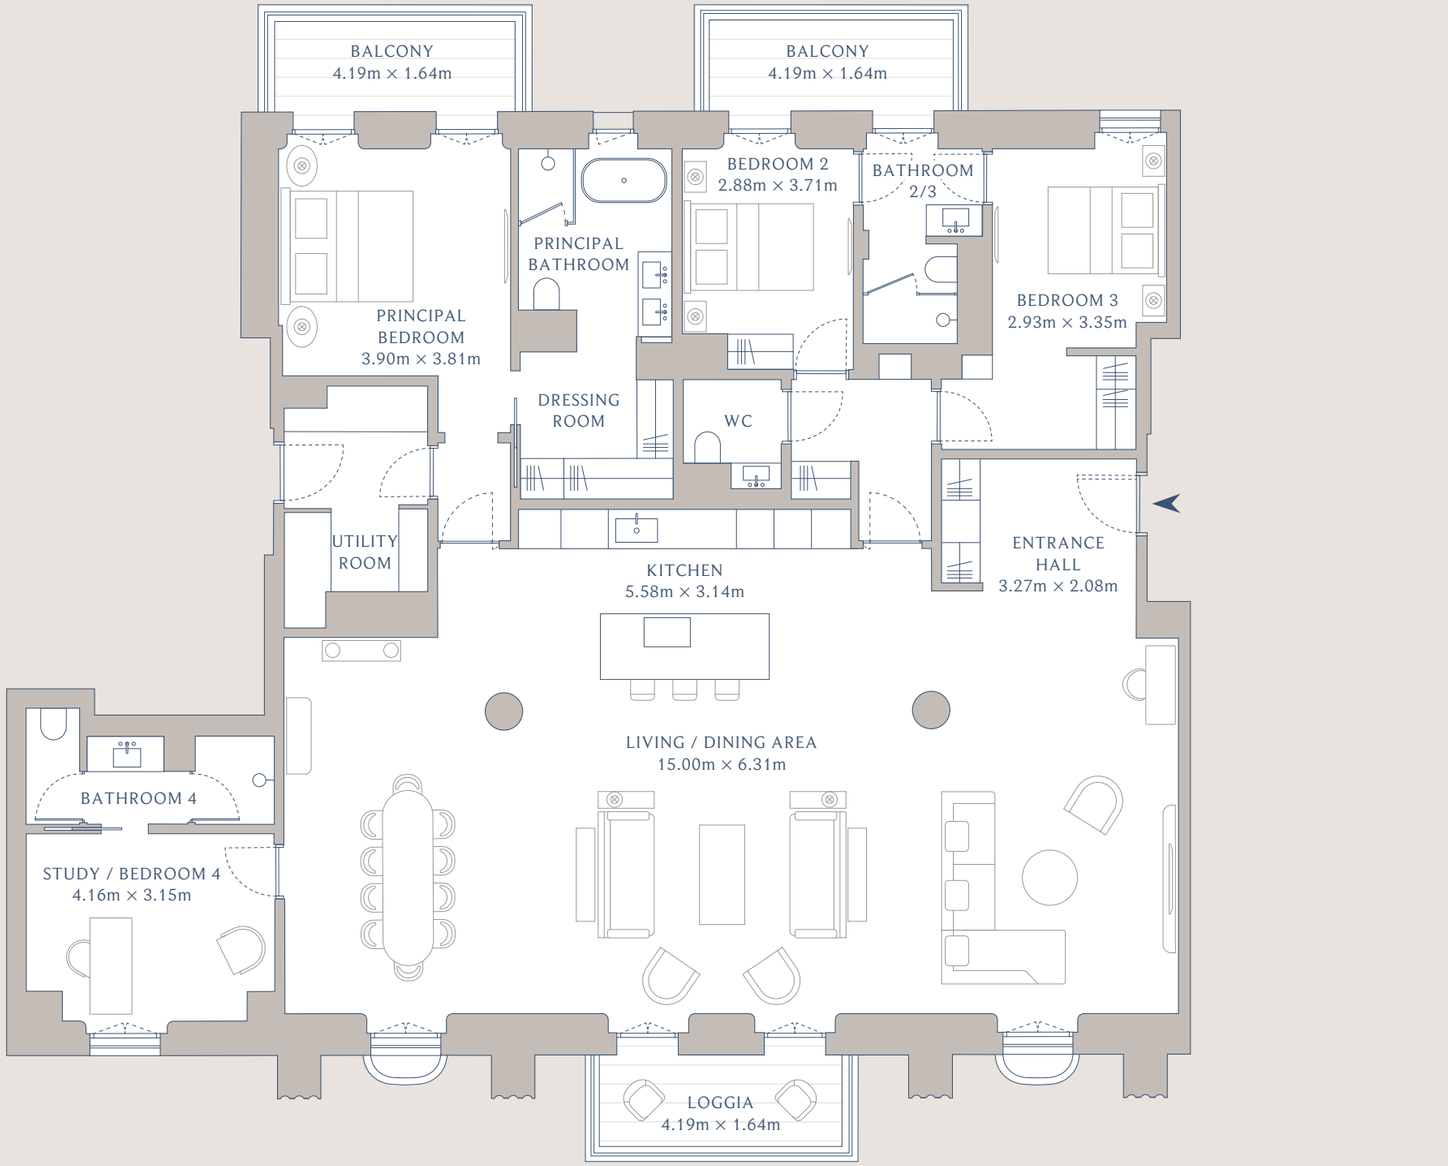

Entrance Hall	6.80 sqm
Living/Dining Area	95.30 sqm
Kitchen	17.51 sqm
Utility Room	6.92 sqm
WC	2.70 sqm
Principal Bedroom	16.00 sqm
Principal Bathroom	14.06 sqm
Bedroom 2	10.21 sqm
Bathroom 2/3	5.75 sqm
Bedroom 3	14.77 sqm
Study/Bedroom 4	12.58 sqm
Bathroom 4	6.18 sqm

N

SCALE 1:100 (1cm = 1 Metre)

0 1M 2M 4M 8M

This floor plan is provided for marketing purposes only and is indicative (non-contractual). Areas and dimensions shown may differ from the certified 'Loi Carrez' area. Only the certified 'Loi Carrez' measurement and the official sale documentation shall be binding. The Carrez certificate for this apartment mentions a total internal surface area of : 216.16 sqm